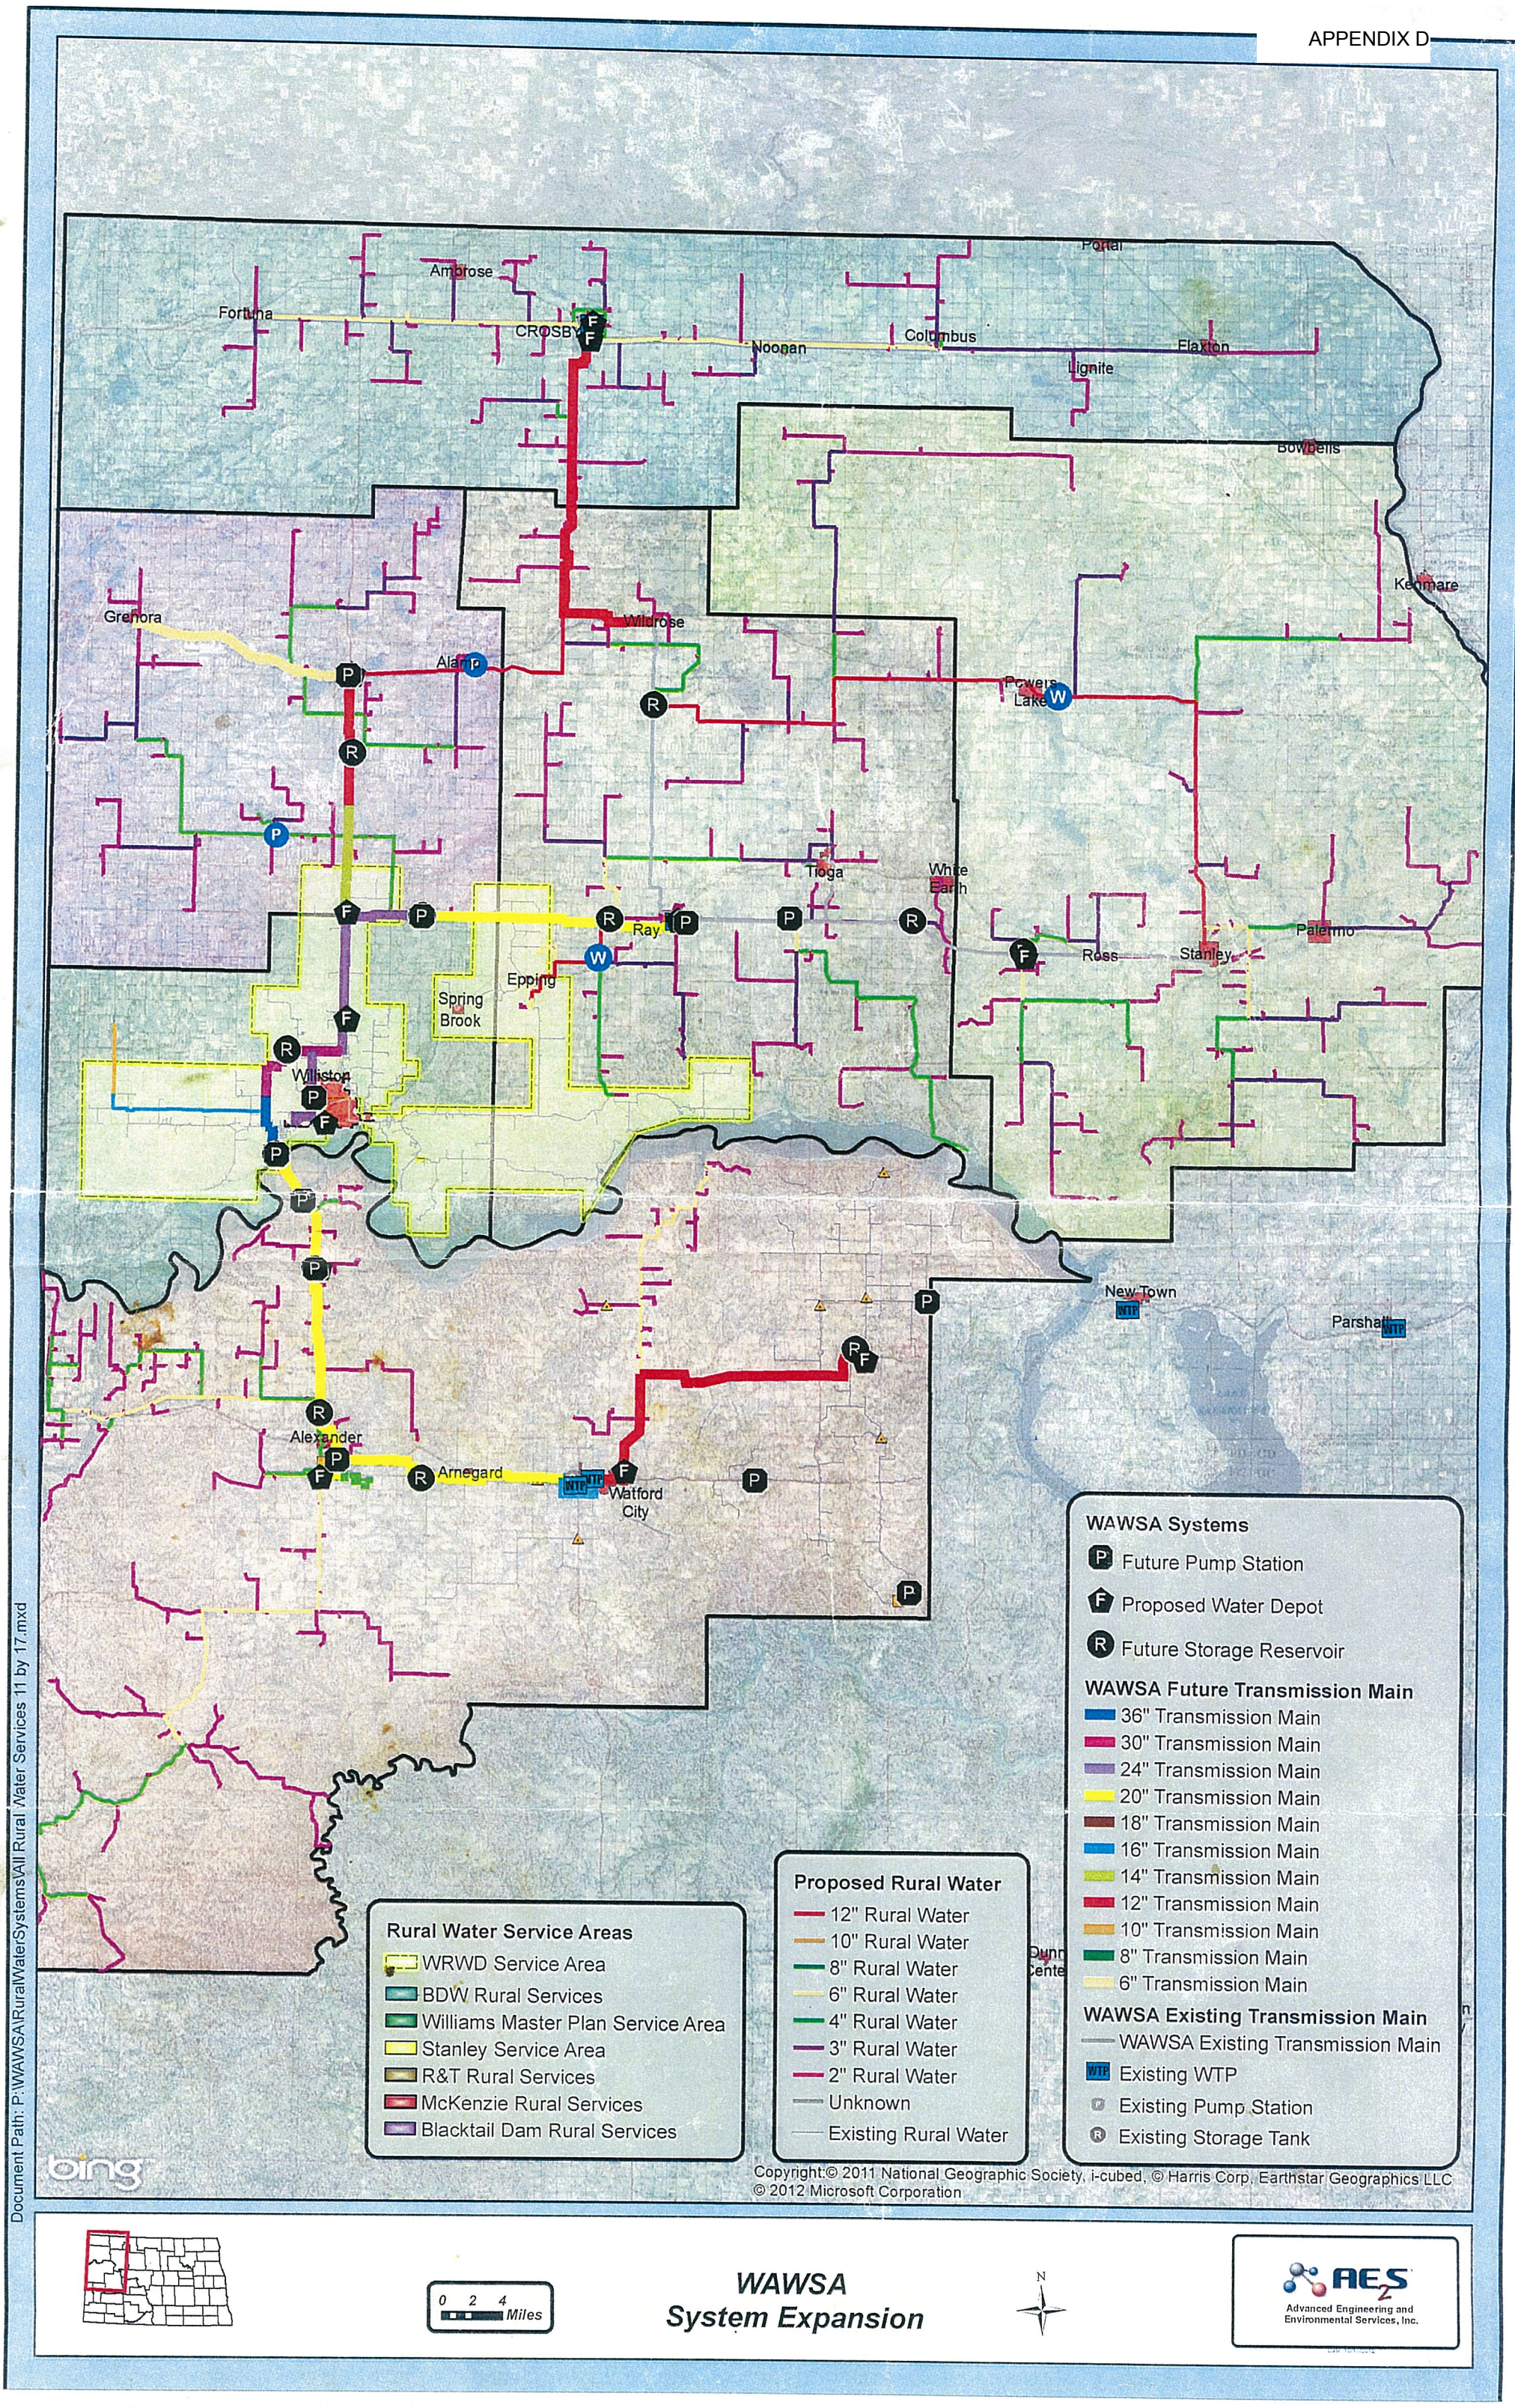
Portal
Ambrose
Fortuna
CROSBY
Noonan
Columbus
Flaxton
Lignite
Bowbells
Kenmare
Grenora
Wildrose
Alamo
Powers Lake
Tioga
White Earth
Ray
Palermo
Ross
Stanley
Epping
Spring Brook
Williston
New Town
Parshall
Alexander
Arnegard
Watford City
WAWSA Systems
Future Pump Station
Proposed Water Depot
Future Storage Reservoir
WAWSA Future Transmission Main
36" Transmission Main
30" Transmission Main
24" Transmission Main
20" Transmission Main
18" Transmission Main
16" Transmission Main
14" Transmission Main
12" Transmission Main
10" Transmission Main
8" Transmission Main
6" Transmission Main
WAWSA Existing Transmission Main
WAWSA Existing Transmission Main
Existing WTP
Existing Pump Station
Existing Storage Tank
Rural Water Service Areas
WRWD Service Area
BDW Rural Services
Williams Master Plan Service Area
Stanley Service Area
R&T Rural Services
McKenzie Rural Services
Blacktail Dam Rural Services
Proposed Rural Water
12" Rural Water
10" Rural Water
8" Rural Water
6" Rural Water
4" Rural Water
3" Rural Water
2" Rural Water
Unknown
Existing Rural Water
Copyright:© 2011 National Geographic Society, i-cubed, © Harris Corp, Earthstar Geographics LLC
© 2012 Microsoft Corporation
bing
0 2 4 Miles
N
WAWSA
System Expansion
AE2S
Advanced Engineering and Environmental Services, Inc.
Document Path: P:\WAWSA\RuralWaterSystems\All Rural Water Services 11 by 17.mxd